TERRAIN ELEVATION- OBED AVE.

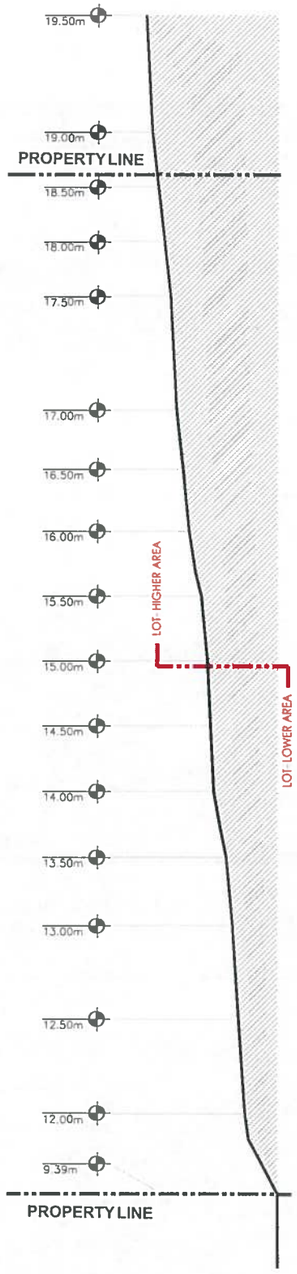

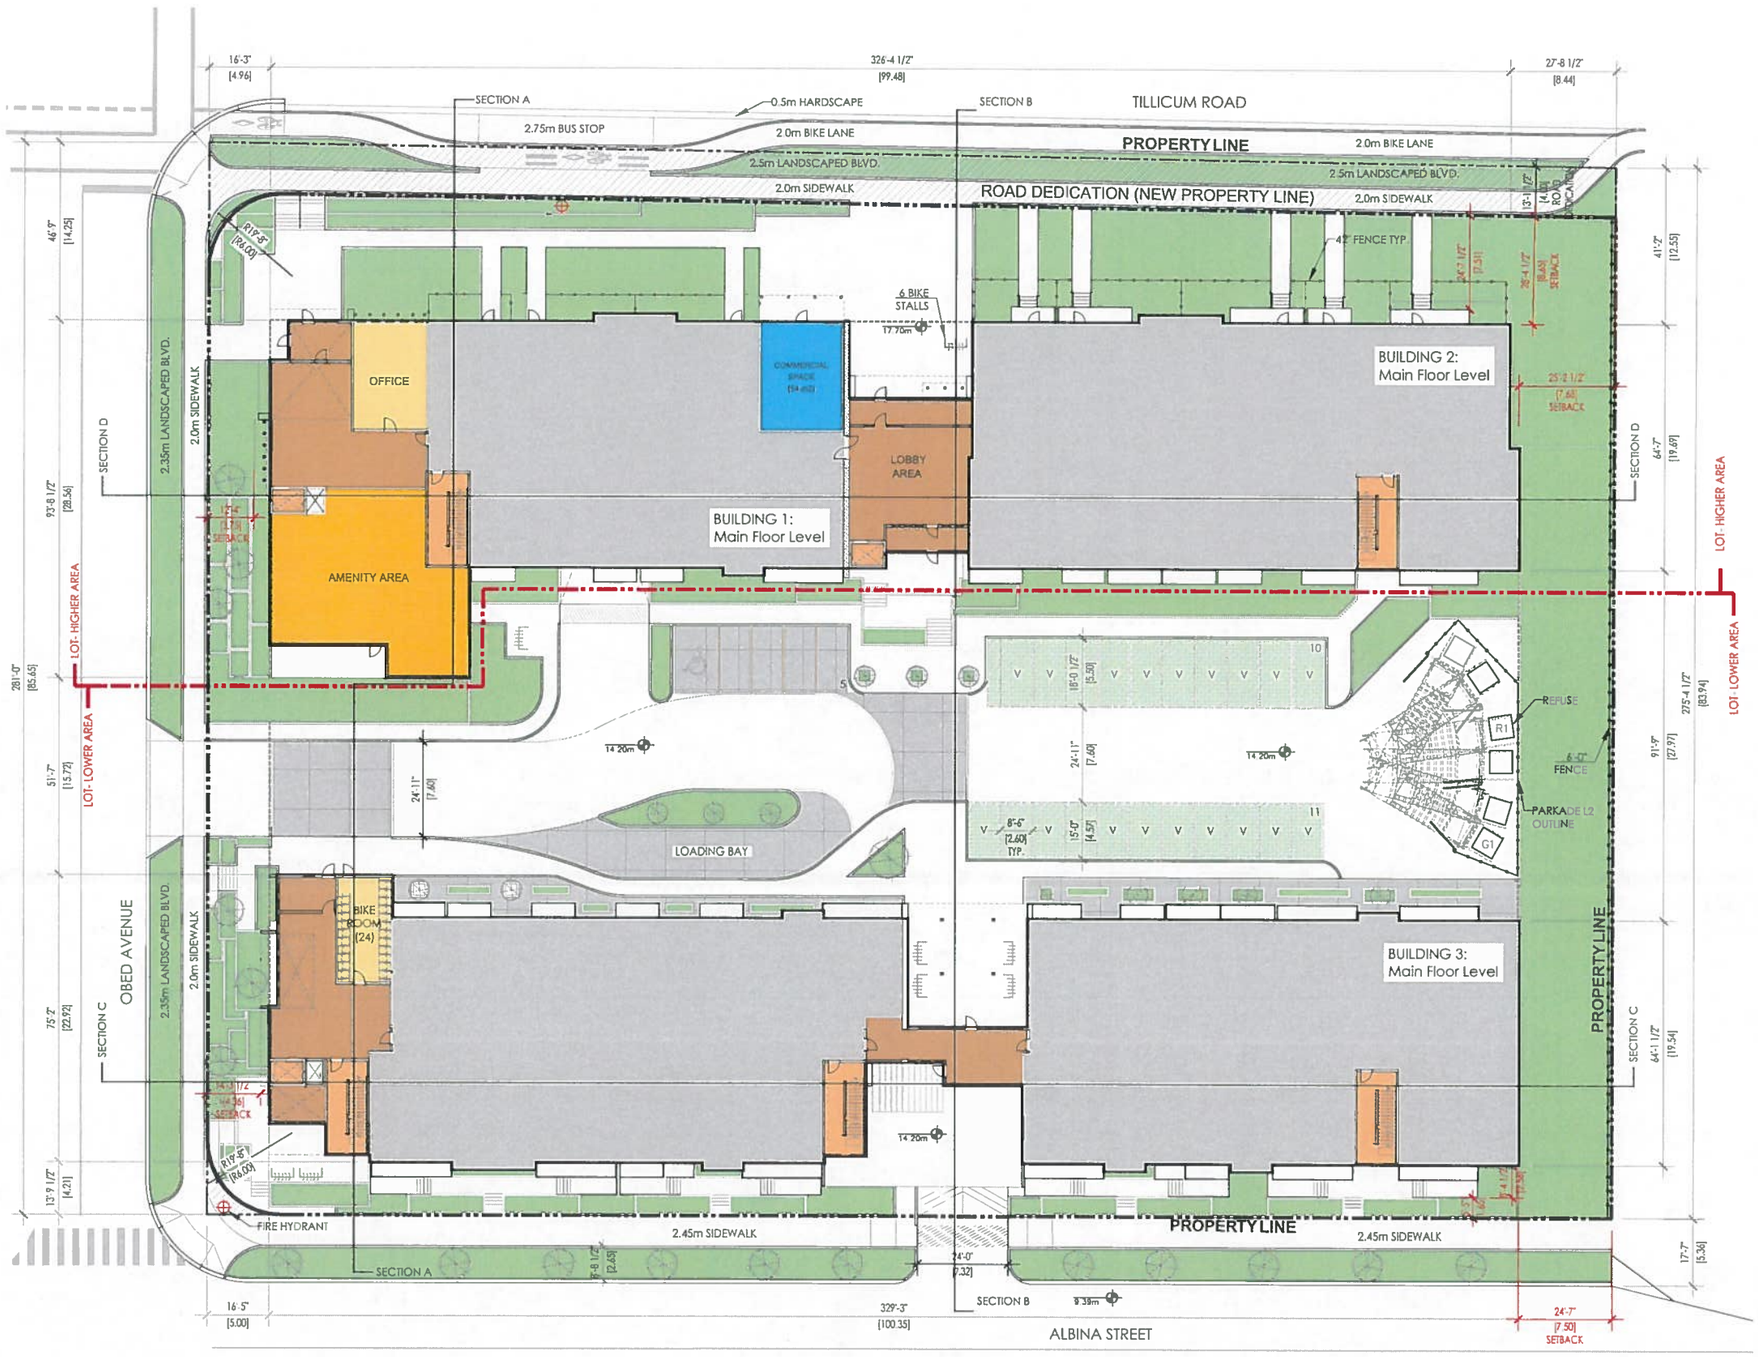

RECEIVED
AUG 09 2022
PLANNING DEPT.
DISTRICT OF SAANICH

IRONCLAD DEVELOPMENTS INC.
101-57158 Symington Road
Springfield, MB R2J 4L6
Ph: 204-777-1972
info@icdev.ca

RJSG ARCHITECT
#28 - 3755 TYNDALL RD INE
SPRINGFIELD, MB R2J 4L6
T: 204.227.5077
E: RJARVIS77@ICA

Project Number: 2008
Designed By: J.P.M.
Drawn By: D.D./ A.M.
Checked By:
Date: 9th Dec. 2020
Rev.Date: 30th June 2022

KEY PLAN:
AREA INDICATED ON SITE PLAN

INDOOR AMENITIES
COMMERCIAL
LOBBY/ENTRANCE
FIRE HYDRANT
OUTDOOR AMENITIES
SUPPORT SPACE
VERTICAL CIRCULATION
PERMEABLE PAVERS
STAMPED CONCRETE (TBD)
RESIDENTIAL SUITES
LAND DEDICATION

Points West
Saanich, BC;
Development Permit Set

SITE PLAN
SCALE: 1:300

DP02