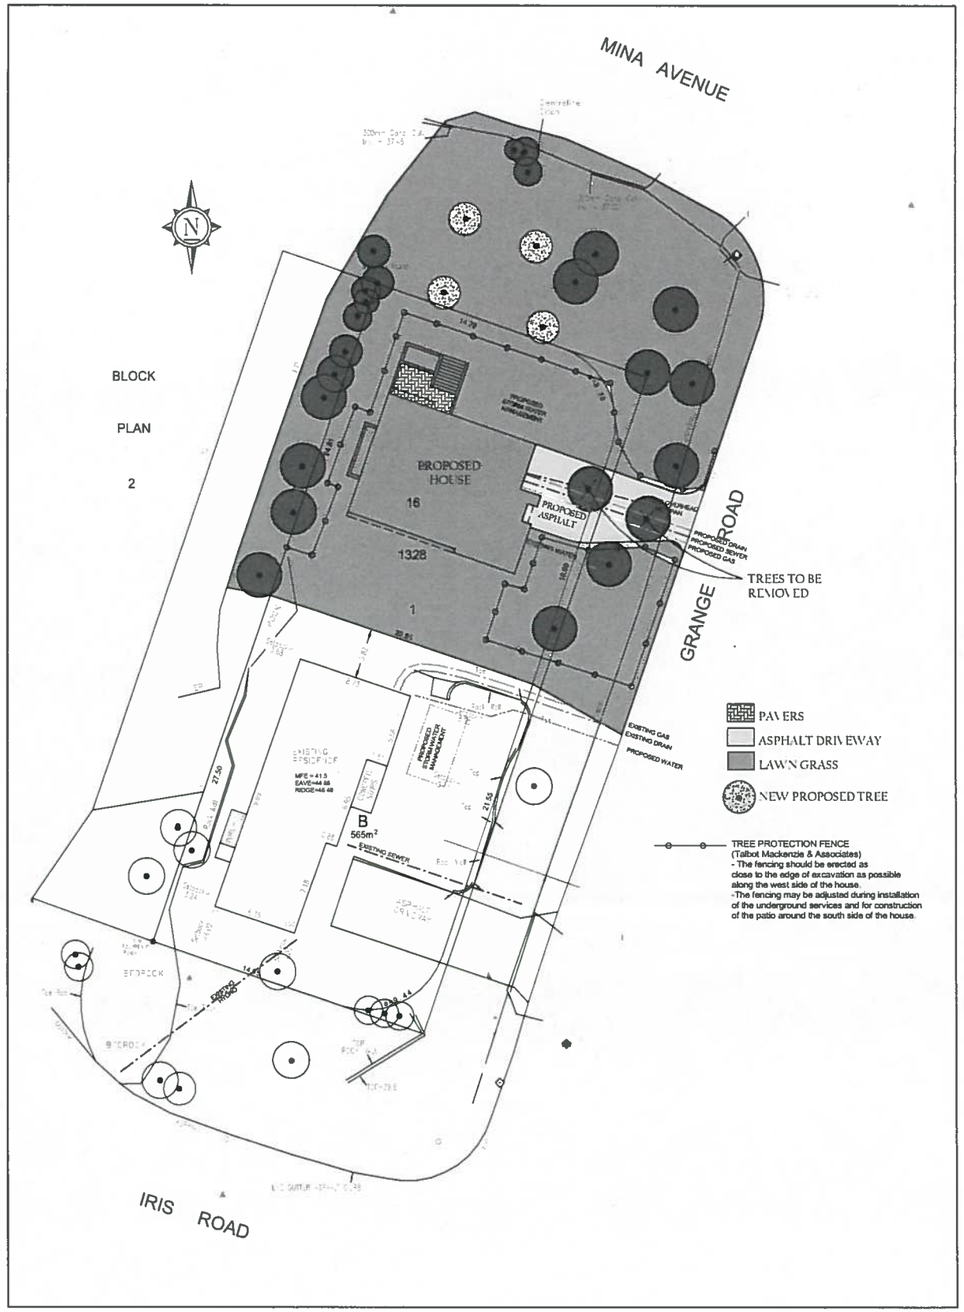

Landscape Plan
1 : 200

PRELIMINARY LANDSCAPE BUDGET	3926 Grange Rd.				
SOFTSCAPE:			*HARDSCAPE:*		
TREES			Concrete sidewalks		$ 1,152
Replacement Trees	2 Douglas Firs, 1 Walnut	$ 220	Concrete patios		$ 1,377
Japenese Maple		$ 130	Retaining wall suite		$ 1,152
			Compact fill		$ 4,000
SHRUBS			Excavation		$ 3,500
Azeleas		$ 39	Fencing		$ 8,200
Fushsia		$ 39	Driveway		$ 5,000
Pieris		$ 52			
PERENNIALS					
Black-eyed susan		$ 20			
Calla lily		$ 42			
Red crocosmia		$ 26			
Swordfern		$ 52			
GRASSES					
Mexican feather grass/red switch grass		$ 52			
Yellow carex		$ 26			
Grass and fertilizer		$ 320			
Soil for shurb garden		$ 520			
Labour		$ 4,100			
Total Softscape		$ 5,638	***Total Hardscape***		$ 24,381
			TOTAL PRELIMINARY BUDGET		30,019

ASPIRE CUSTOM DESIGNS

Copyright reserved.
This plan and design is and remains at all times the exclusive property of Aspire Custom Designs Ltd. and cannot be used in whole or in part without the administrators written consent. These drawings are not to be scaled off. The client must confirm all building material sizes before ordering or purchasing. Any discrepancies noted on this drawing must be reported to Aspire Custom Designs Ltd. immediately. Aspire Custom Designs reserves the right to recall drawings from any local municipality, city or jurisdiction.

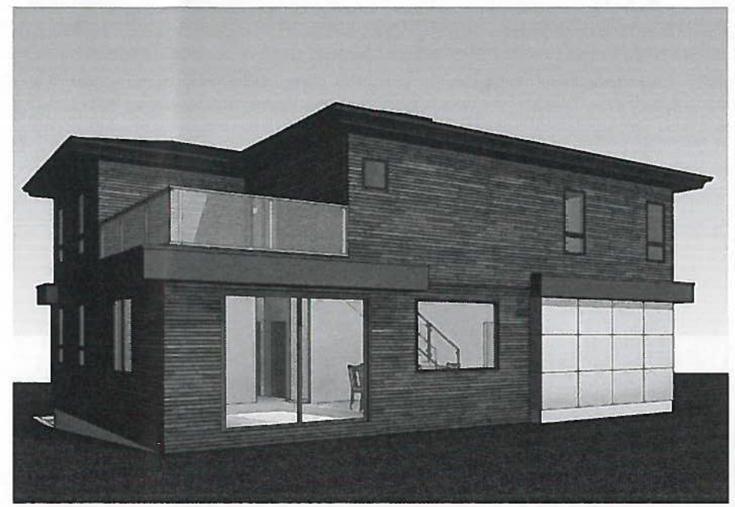

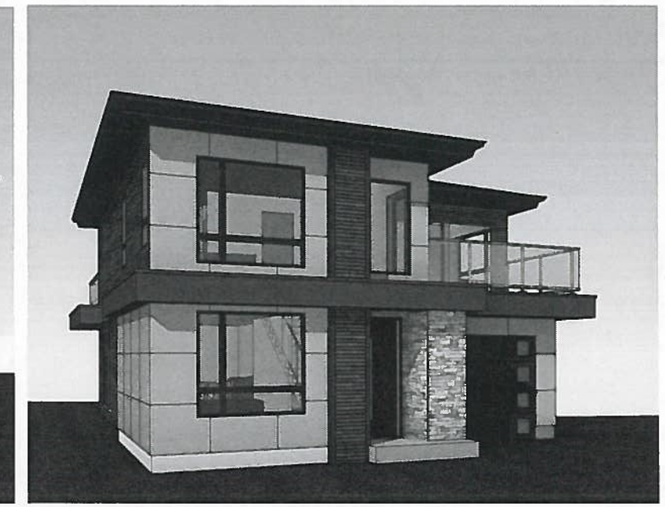

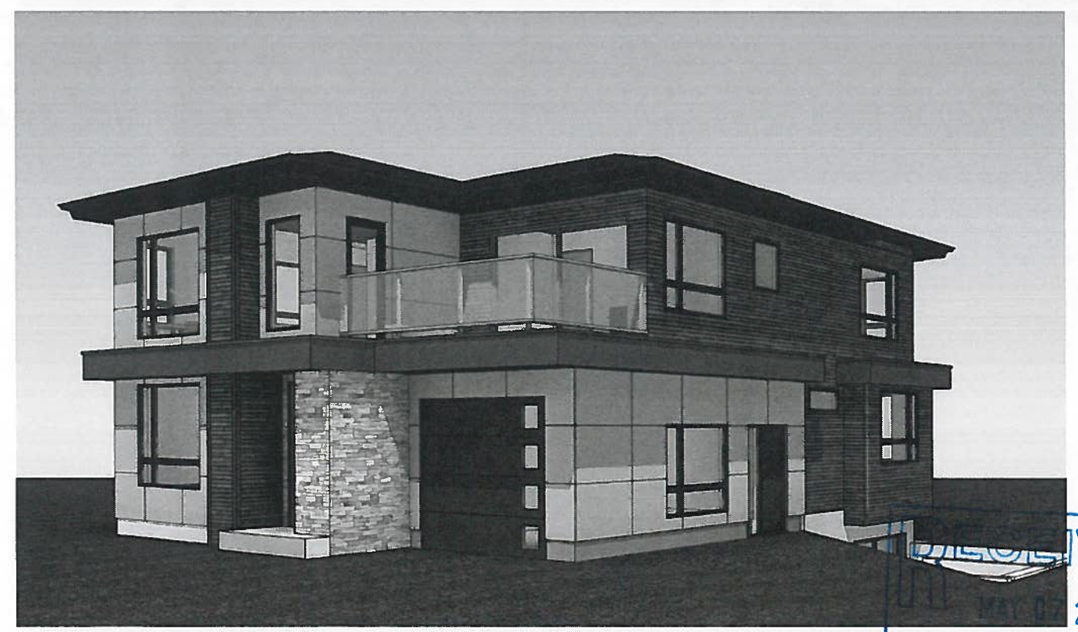

RECEIVED
MAR 02 2020
PLANNING DEPT.
DISTRICT OF SAANICH

No.	Date	Appr	Revision Notes
A	20-04-07		Permit set

No.	Date	Issue notes

Aspire Custom Designs
1145 Bute Street
Victoria BC Canada V8Z 1L8
Lindsay J Baker 250-415-1658

3926 Grange Road
New Dwelling

Landscape Plan

Project manager:	Project #: 2015-66
Drawn by: L. Baker	Scale: 1/4" = 1'0" or as noted
Reviewed by: L. Baker	Sheet #: A1.1
Date: Apr 07, 2020	of 7 Sheets